PLAT

PART OF THE

W 1/2 SECTION 7, T18N, R11W

OF THE 2nd P.M.

VERMILION COUNTY, ILLINOIS

N

SCALE : 1" = 500'

LEGEND

- ○ 5/8" X 24" IRON ROD SET WITH L.S. 3106 IDENTIFICATION CAP
- ● IRON ROD OR PIPE FOUND
- □ FENCE POST
- ▬ BOUNDARY OF SURVEY
- Ⓜ MAG NAIL FOUND OR SET
- —W— CENTERLINE 20' WATER MAIN EASEMENT

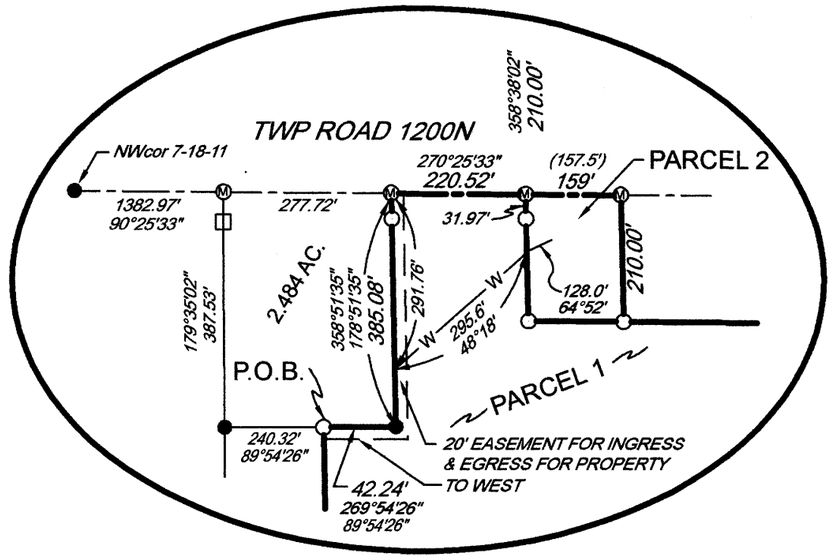

DETAIL NORTH PROPERTY LINE

NO SCALE

PARCEL 1 = 74.064 ACRES ± FARMLAND

PARCEL 2 = 0.766 ACRES ± RESIDENCE

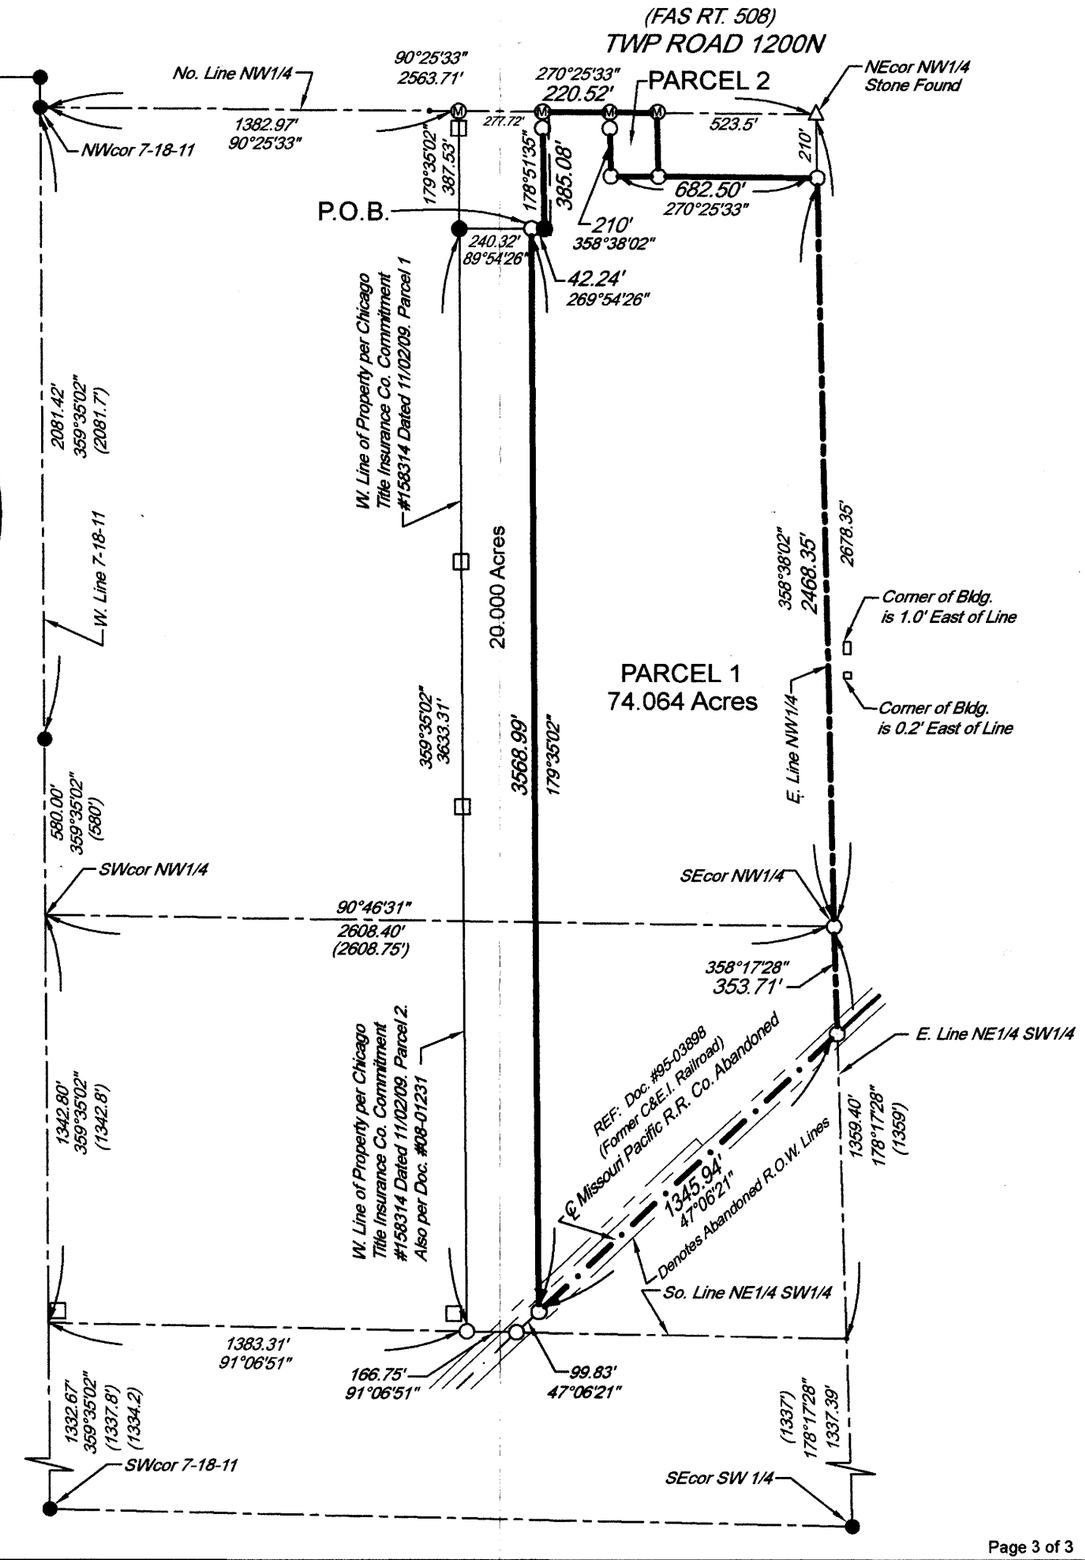

THIS WILL FURTHER STATE

That the above plat is a true and correct representation of said survey as made under my direction and supervision. Dimensions are shown in feet, tenths, and hundredths. This professional service conforms to the current Illinois minimum standards for a boundary survey.

Signed and dated in Chrisman, Illinois, this 5th day of February, 2013.

SCOTT W. ROSS
3106
PROFESSIONAL LAND SURVEYOR
STATE OF ILLINOIS
CHRISMAN, ILLINOIS

S.W. ROSS LAND SURVEYING
SURVEYING & MAPPING
222 N. ALABAMA ST.
CHRISMAN, ILLINOIS
(217) 269-2750

Illinois Professional Land Surveyor No. 3106

License Expires 11/30/14

Field Work Completed 1/13

R. BROOKS #1254-2 : C:\CARLSON PROJECTS\1254\1254-2.DWG