RICKY R. COX
ILLINOIS PROFESSIONAL LAND SURVEYOR
1102 N. 5TH ST.
VANDALIA, IL 62471
(618) 283-2637

0 500 1000
Scale 1"= 500'

Plat of Survey

Parts of the East Half of the Southeast Quarter of Section 12, and the Northeast Quarter of the Northeast Quarter of Section 13, Township 6 North, Range 2 East of the Third Principal Meridian, Fayette County, Illinois

(SEE ATTACHED SHEETS FOR DESCRIPTIONS)

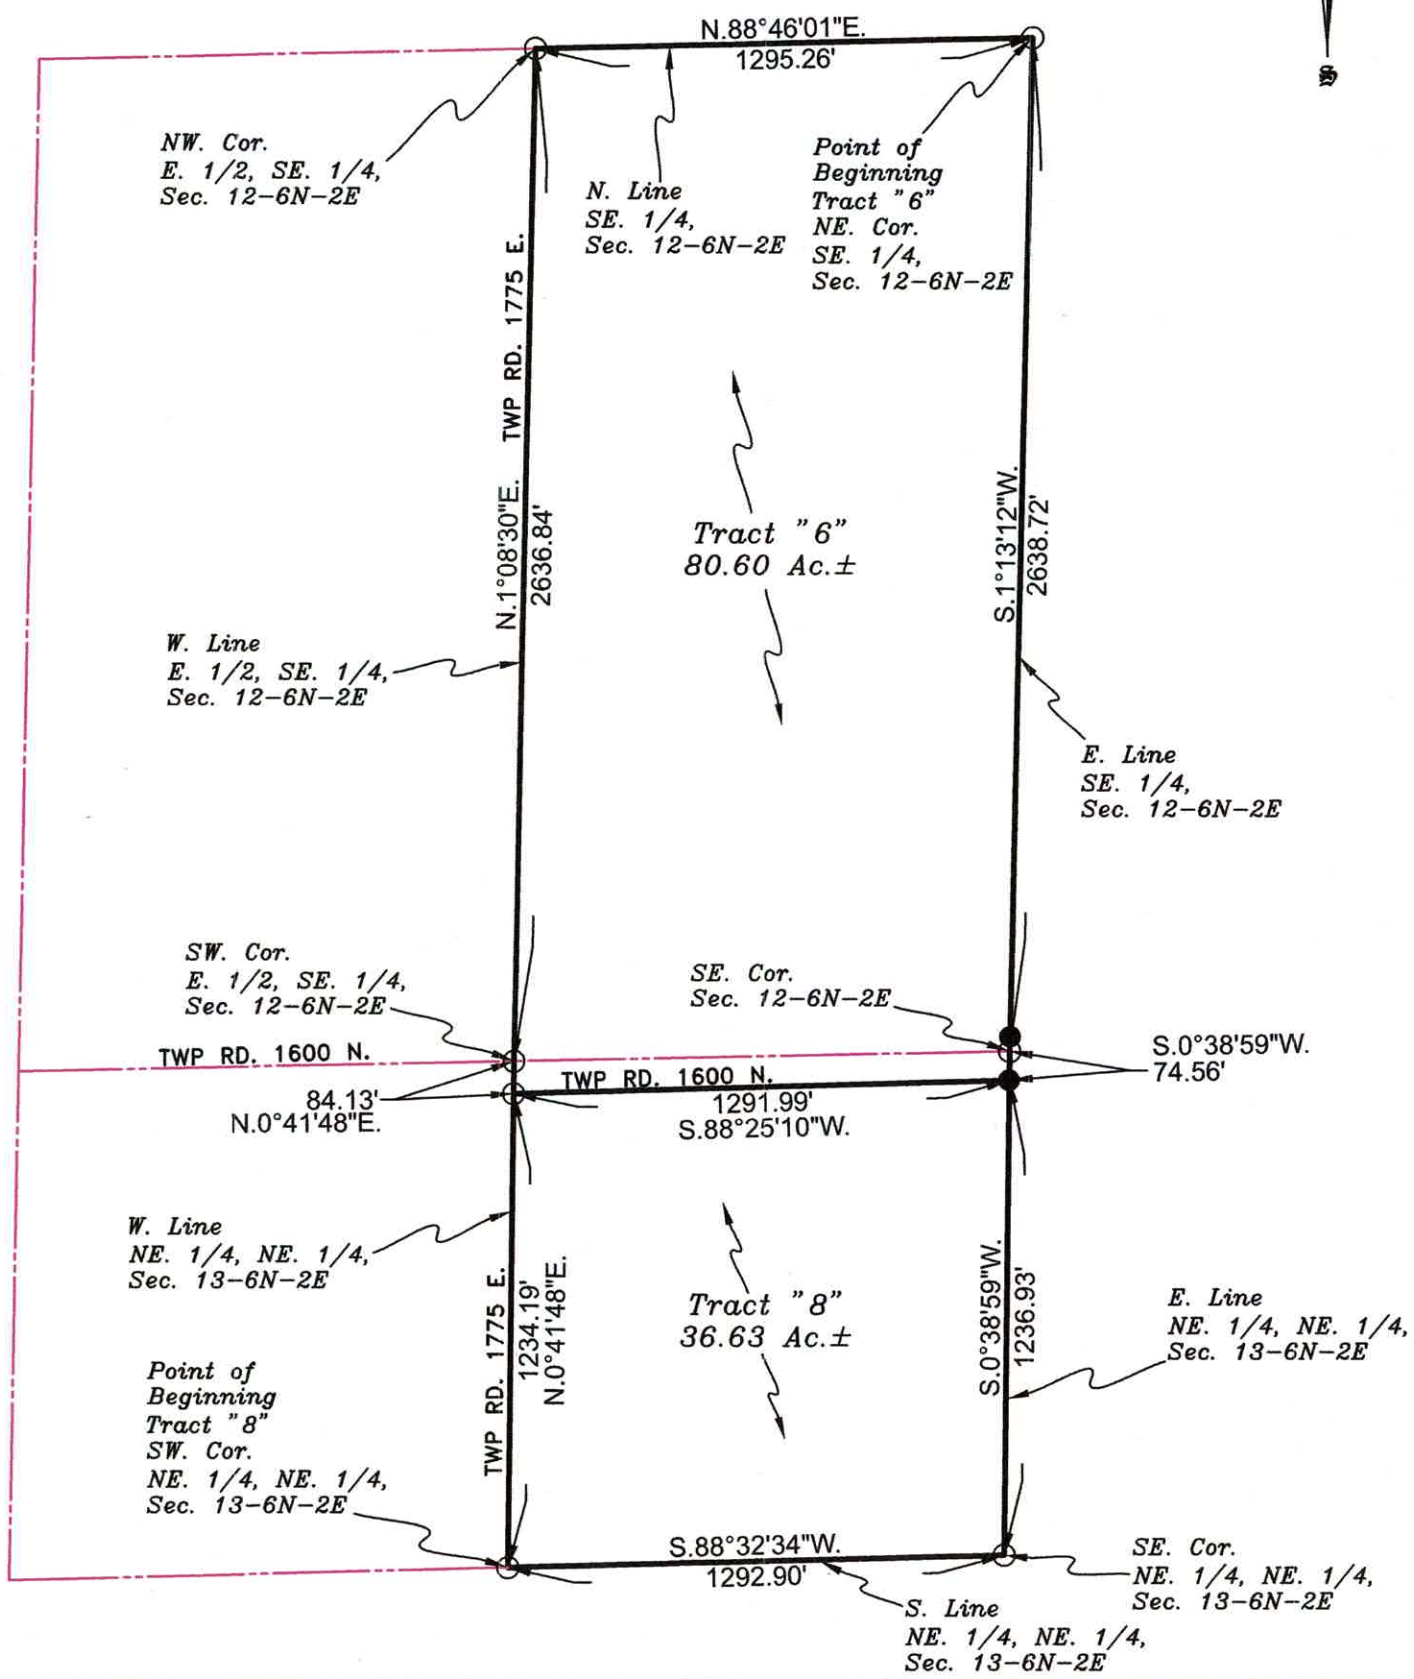

RICKY R. COX
3031
PROFESSIONAL
LAND
SURVEYOR
STATE OF
ILLINOIS
VANDALIA, ILLINOIS

LEGEND

- ○ Iron Pin or Mag Spike (set)
- ● Iron Pin (found)

Notes:

Basis of Bearings Per Illinois State Plane Coordinate System, Zone East, NAD83

Job No. : 2022-06-12 (Ag Exchange Farm Real Estate Survey)

Subject to any and all Easements, Restrictions and Right of Ways of Record and/or of existence if any.

Reproduction or use of this plat in any manner is strictly prohibited unless written permission is obtained from Ricky R. Cox Land Surveying, unless this plat is recorded at the proper recording agency, and becomes of public record.

This plat does not gaurantee title or ownership. If questions of title or ownership should arise. A title report should be obtained.

Surveyor's Certificate

I, Ricky R. Cox, an Illinois Professional Land Surveyor Number 035-3031, do hereby certify that this Plat correctly represents a survey performed by me on July 17, 2022, and the results are hereon shown to the best of my knowledge and belief and conform to the current Illinois Minimum Standards for Boundary Surveys.

Ricky R. Cox
Illinois Professional Land Surveyor #035-3031
License Expires: Nov. 30, 2022
Date: July 26, 2022